

Bhoomi
Real Estate




स्वप्न तुमचें, ध्यास आमचा...

Ayushmaan
Nagar-II

Ayushmaan

Nagar-II

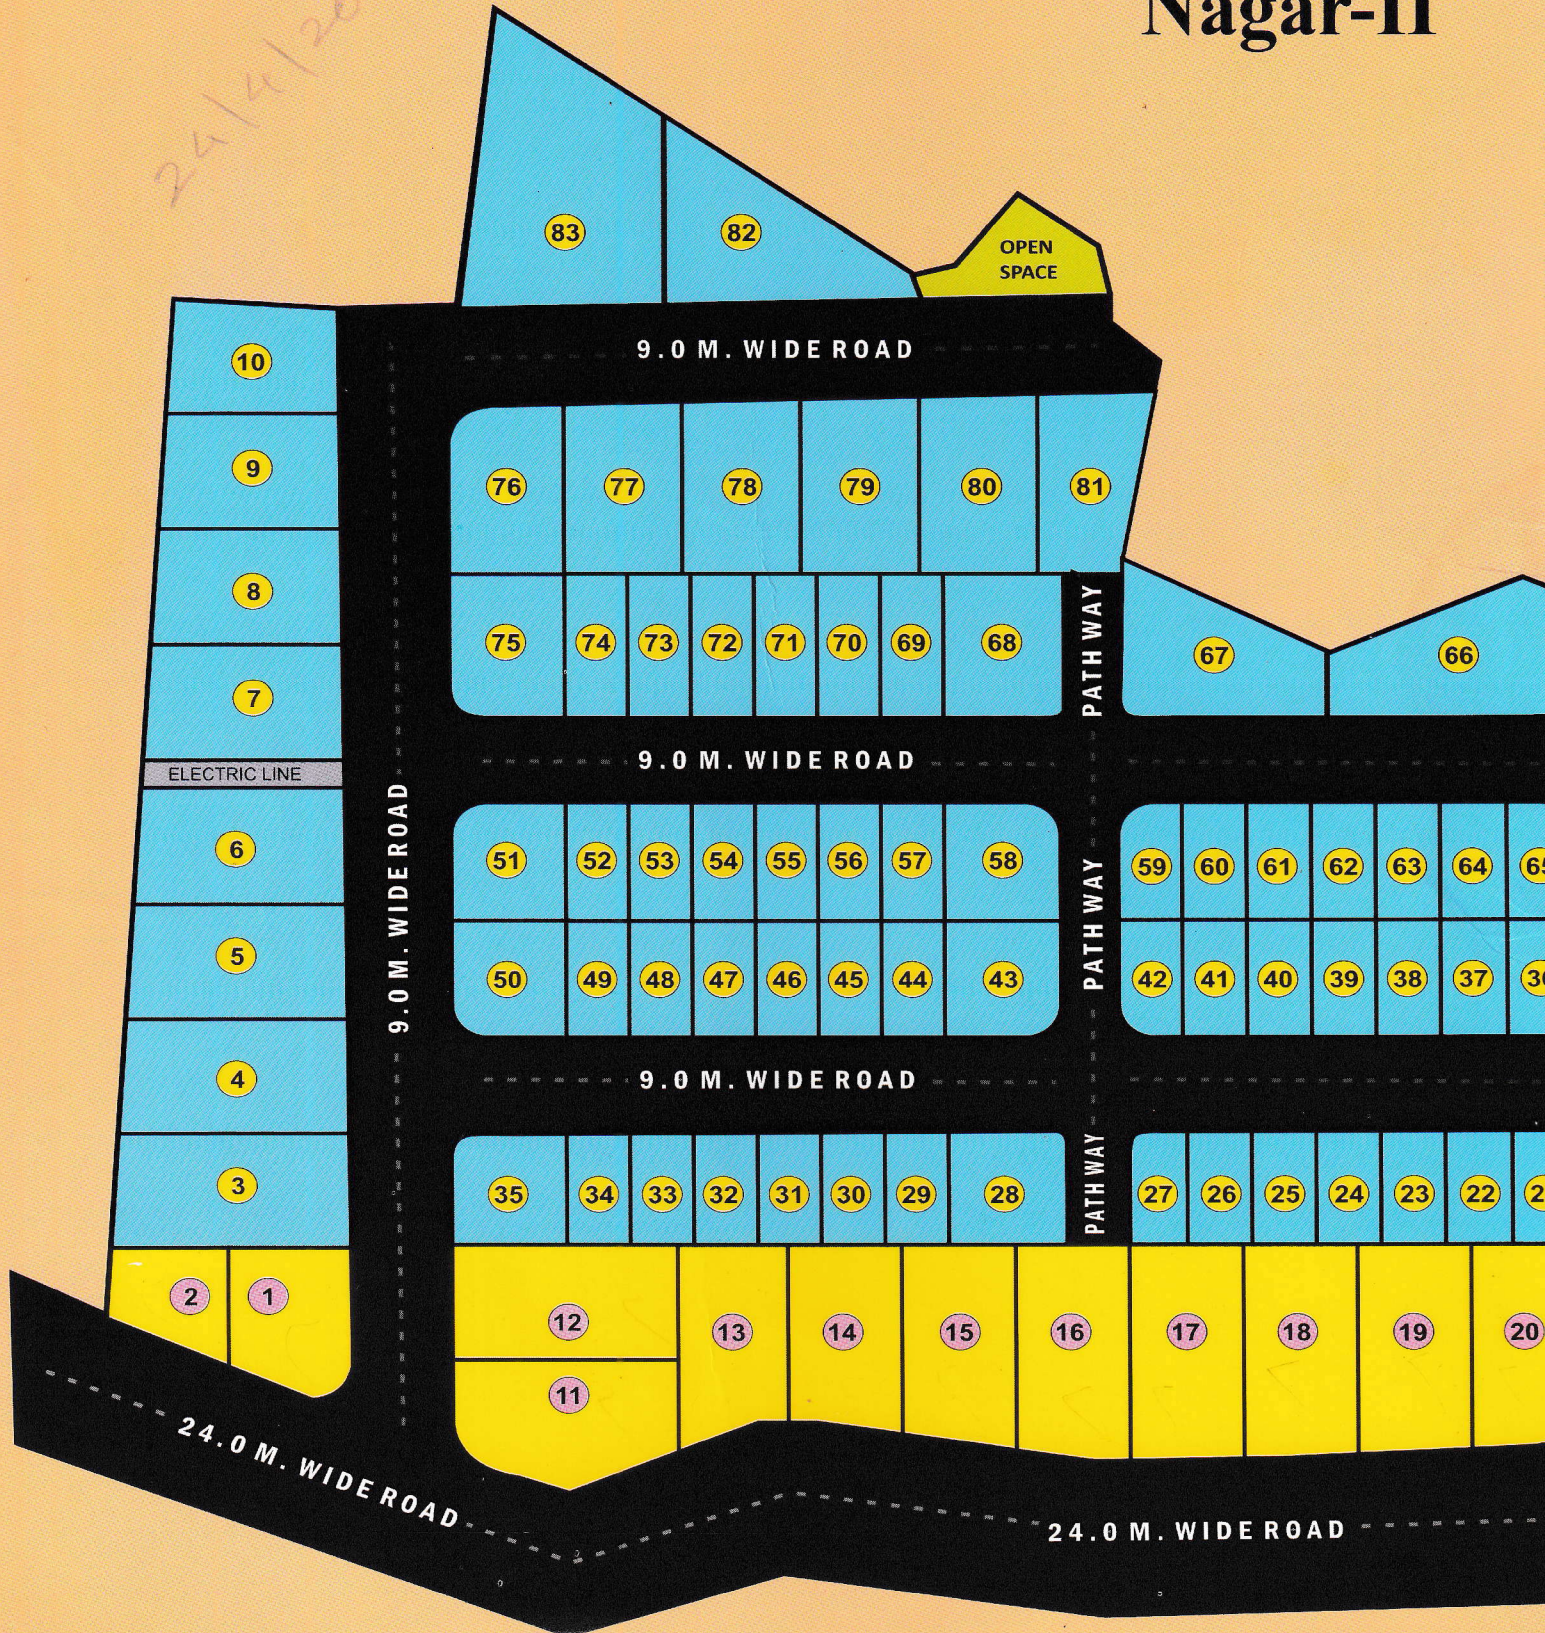



9.0 M. WIDEROAD

**OPEN
SPACE**



24.0 M. WIDEROAD

SR. NO.	PLOT NO.	AREA OF EACH PLOT IN SQ. MT.	ROAD CORNER DEDUCTION IN SQ. MT.	NO. OF PLOT	AREA OF EACH PLOT IN SQ. FT.	TOTAL PLOT AREA IN SQ. MT.
DETACHED PLOT'S						
1	81	332.50	-	1	3579.03	332.50
2	82	318.75	-	1	3431.02	318.75
SEMI DETACHED PLOT'S						
3	1	148.50	4.35	1	1557.63	144.15
4	3	140.00	-	1	1506.96	140.00
5	4	134.00	-	1	1442.37	134.00
6	5,14	130.00	-	2	1399.32	260.00
7	6	152.00	-	1	1636.12	152.00
8	7	150.00	-	1	1614.60	150.00
9	8	142.50	-	1	1533.87	142.50
10	9	135.00	-	1	1453.14	135.00
11	10	162.50	-	1	1749.15	162.50
12	11	175.00	4.35	1	1836.87	170.65
13	12	170.00	-	1	1829.88	170.00
14	13	132.75	-	1	1428.92	132.75
15	15	140.00	-	1	1506.96	140.00
16	16	131.75	-	1	1418.15	131.75
17	17, 18	136.00	-	2	1463.90	272.00
18	19	133.87	-	1	1440.97	133.87
19	20	135.00	4.35	1	1466.31	130.65
20	67	136.00	-	1	1463.90	136.00
21	76	144.00	4.35	1	1503.19	139.65
22	77,78,79,80	144.00	-	4	1550.01	576.00
23	81	160.00	-	1	1722.24	160.00
M.I.G. PLOT'S						
24	28	100.00	3.14	1	1042.60	96.86
25	43	100.00	3.14	1	1042.60	96.86
26	58	100.00	3.14	1	1042.60	96.86
27	68	100.00	3.14	1	1042.60	96.86
28	35	100.00	4.35	1	1029.57	95.65
29	50	100.00	4.35	1	1029.57	95.65
30	51	100.00	4.35	1	1029.57	95.65
31	57	100.00	4.35	1	1029.57	95.65
32	2	127.50	-	1	1372.41	127.50
33	66	126.99	-	1	1366.92	126.99
L. I. G. PLOT'S						
34	21	65.00	4.35	1	652.83	60.65
35	36	65.00	4.35	1	652.83	60.65
36	65	65.00	4.35	1	652.83	60.65
37	27	50.00	3.14	1	504.40	46.86
38	42	50.00	3.14	1	504.40	46.86
39	59	50.00	3.14	1	504.40	46.86
40	22 To 26, 37 To 41 60 To 64, 29 To 34 44 To 49, 52 To 57 69 To 74	50.00	-	39	538.20	1950.00
				Total No. Of Plots - 83		Total Area Under Plots - 7661.78

AREA STATEMENT

AREA UNDER LAYOUT	-	14700.00 Sq.Mt
AREA UNDER PLOT'S	-	7661.78 Sq.Mt
AREA UNDER ROAD	-	5453.03 Sq.Mt
AREA UNDER OPEN SPACE	-	1585.19 Sq.Mt

**DEMARCATED RESIDENTIAL LAYOUT PLAN
ON. SURVEY NO. 464, MOUZA-KOTGAL TAH &
DIST. GADCHIROLI**

Map of the area around the school, showing various landmarks and institutions:

- Muktabhadrir School
- Gandhi School
- Narvega Residency
- Bogawar College
- Nikani Patla



Ayodhya Nagar, Infront of Bajaj Showroom,
Near Hyundai Service Center,
Chandrapur Road, Gadchiroli - 442 605
Office No. : 9422269033, 942269533
Contact No. 9404367336, 7588107336, 7588307336

HELP :-

* Map is not to scale. The contain of this broucher is not legally bounded.