




Bhoomi Empire



छत्रपती नगर

भाग 7



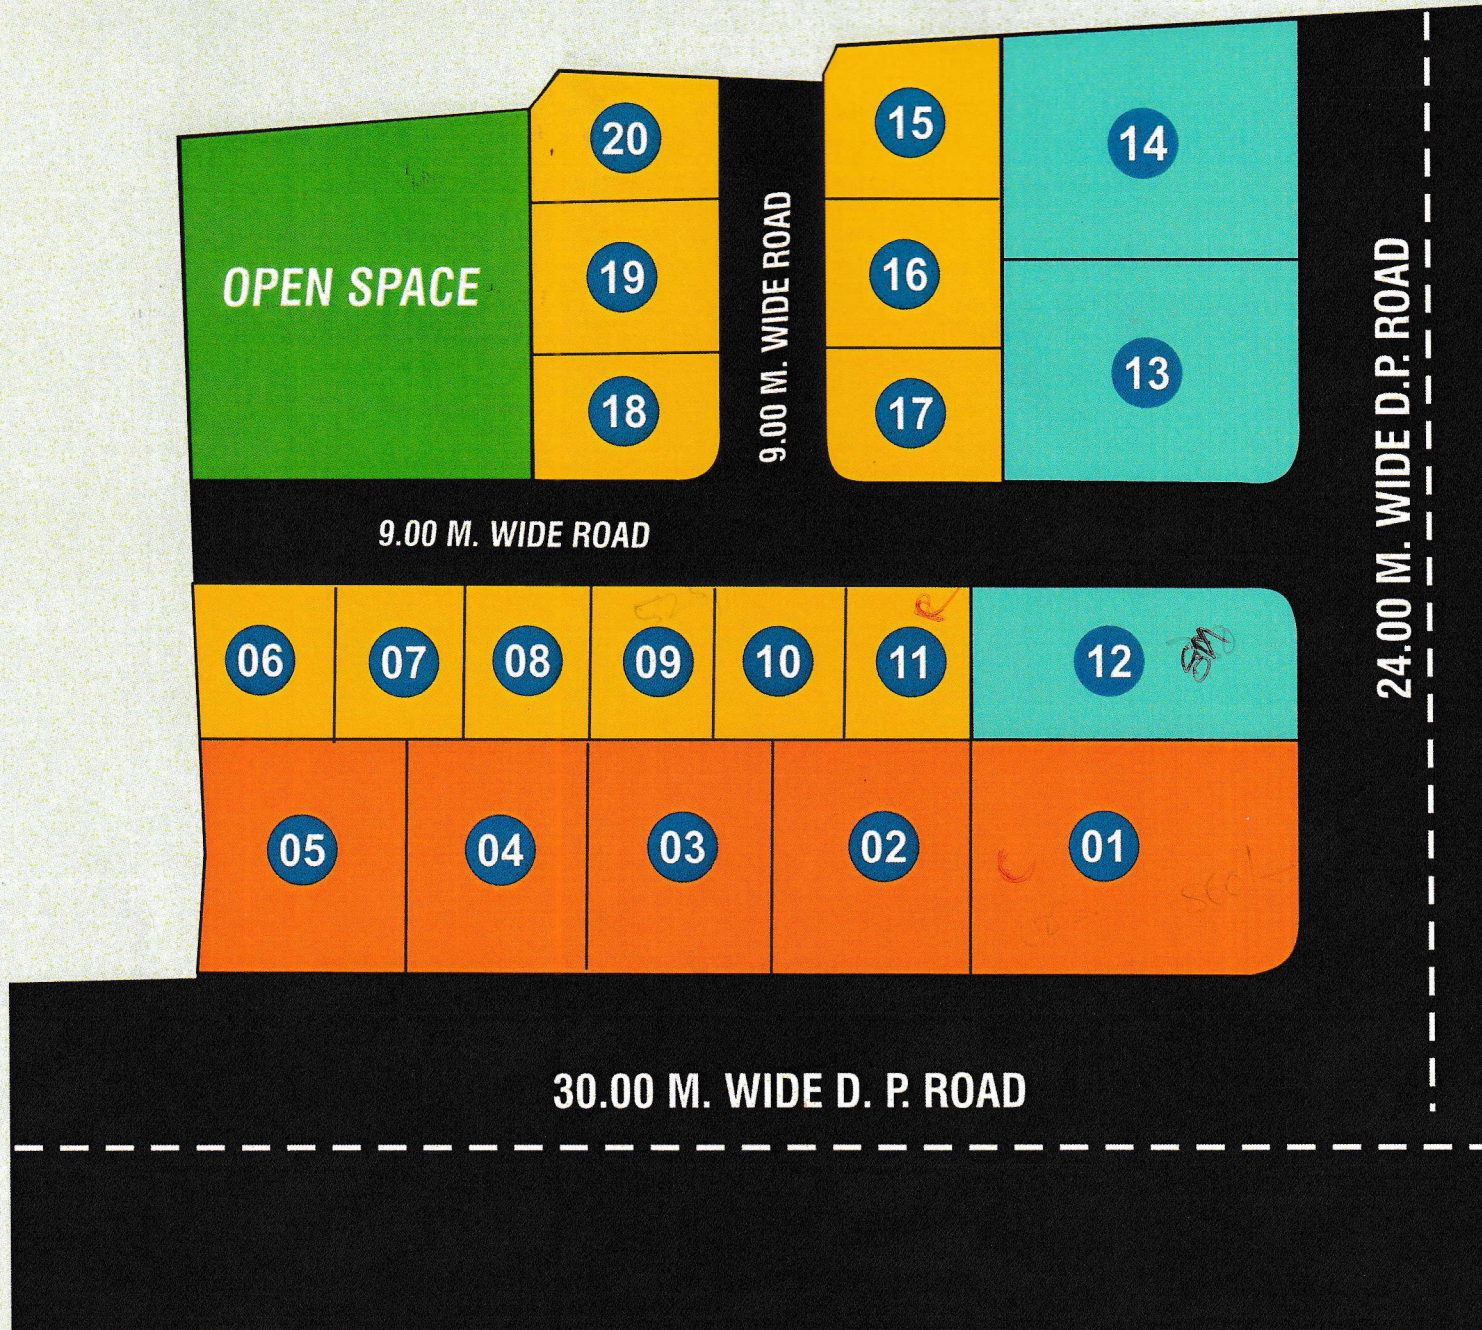

छत्रपती नगर

भाग 7



LAY-OUT

----- SCHEDULE OF PLOT -----

Sr. No.	Plot No.	Road Corner Dediction	No. of Plot	Area of each Plot in Sq. Mt.	Area of Each Plot in Sq. Ft.	Total Plot Area in Sq. Mt.
1.	1	15.00	1	560.90	6035.28	560.90
2.	2 to 4	---	3	304.50	3276.42	913.50
3.	5	---	1	310.52	3341.19	310.52
4.	6	---	1	139.66	1502.74	139.66
5.	7 to 11	---	6	135.00	1452.60	675.00
6.	12	12.00	1	326.50	3513.14	326.50
7.	13	12.00	1	348.23	3746.95	348.23
8.	14	---	1	328.80	3537.88	328.80
9.	15	---	1	154.25	1659.73	154.25
10.	16	---	1	152.00	1635.52	152.00
11.	17	4.35	1	161.95	1742.58	161.95
12.	18	4.35	1	123.61	1330.04	123.61
13.	19	---	1	114.00	1226.64	114.00
14.	20	---	1	129.72	1395.78	129.72
TOTAL RESIDENTIAL PLOT 20				TOTAL AREA OF PLOT 4438.64 SQ. MT.		

STATEMENT OF AREA :

TOTAL AREA OF LAND : - 10900.00 Sq. Mt.

TOTAL AREA OF LAND LAYOUT : - 5698.00 Sq. Mt.

AREA UNDER OPEN SPACE :- 586.85 Sq. Mt.

AREA UNDER INTERNAL ROAD :- 711.74 Sq. Mt.

AREA UNDER RESIDENTIAL PLOTS :- 4438.64 Sq. Mt.

DEMARCATED RESIDENTIAL LAY-OUT PLAN

IN SUR. NO. : 228

MOUZA - VISAPUR

TAH. & DIST. GADCHIROLI

LOCATION MAP



Map is not to scale. The content of this brochure is



**BHOOMI EMPIRE
BUSINESS PVT. LTD.**

Gadchiroli Office :

Opp. Bajaj Showroom, Near Arena Maruti
Suzuki Showroom, Gadchiroli.

Ph. : 07132-295398

Chandrapur Office :

2nd Floor, Ekdant Plaza,
Kasturba Road, Chandrapur

Ph. : 07172-257167